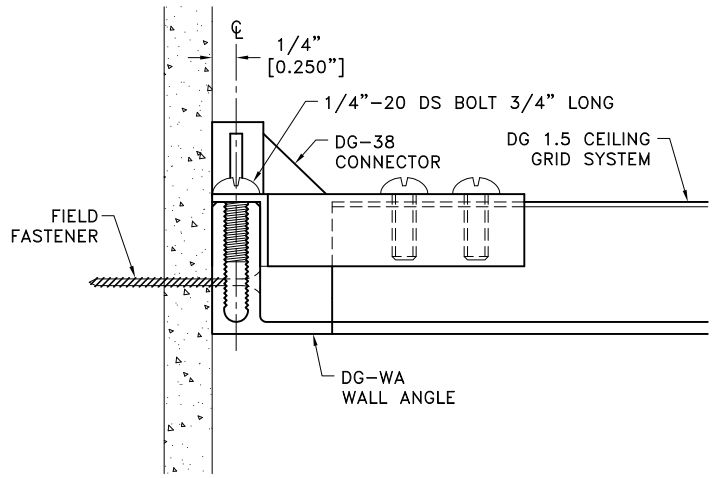

TYPICAL FIXED PERIMETER SECTION

SCALE: 1:1

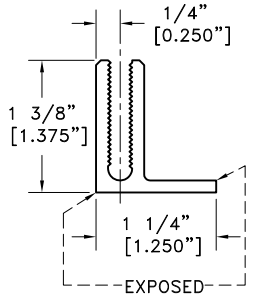

DG-WA WALL ANGLE

SCALE: 1:1

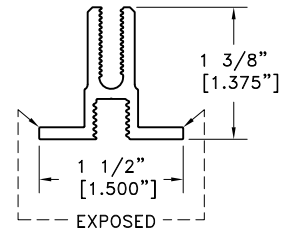

DG 1.5 MAIN/CROSS TEE

SCALE: 1:1

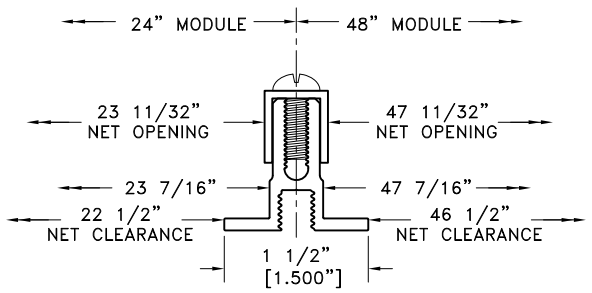

FIXTURE/PANEL SIZING DETAIL

FIXTURES DIMENSIONS
ARE TYPICALLY MODULE SIZE LESS 1"
SCALE: 1:1

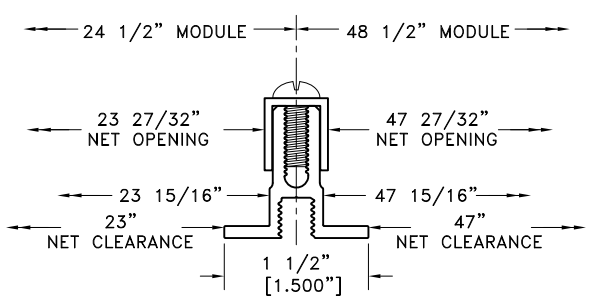

FIXTURE/PANEL SIZING DETAIL

FIXTURES DIMENSIONS
ARE TYPICALLY MODULE SIZE LESS 1"
SCALE: 1:1

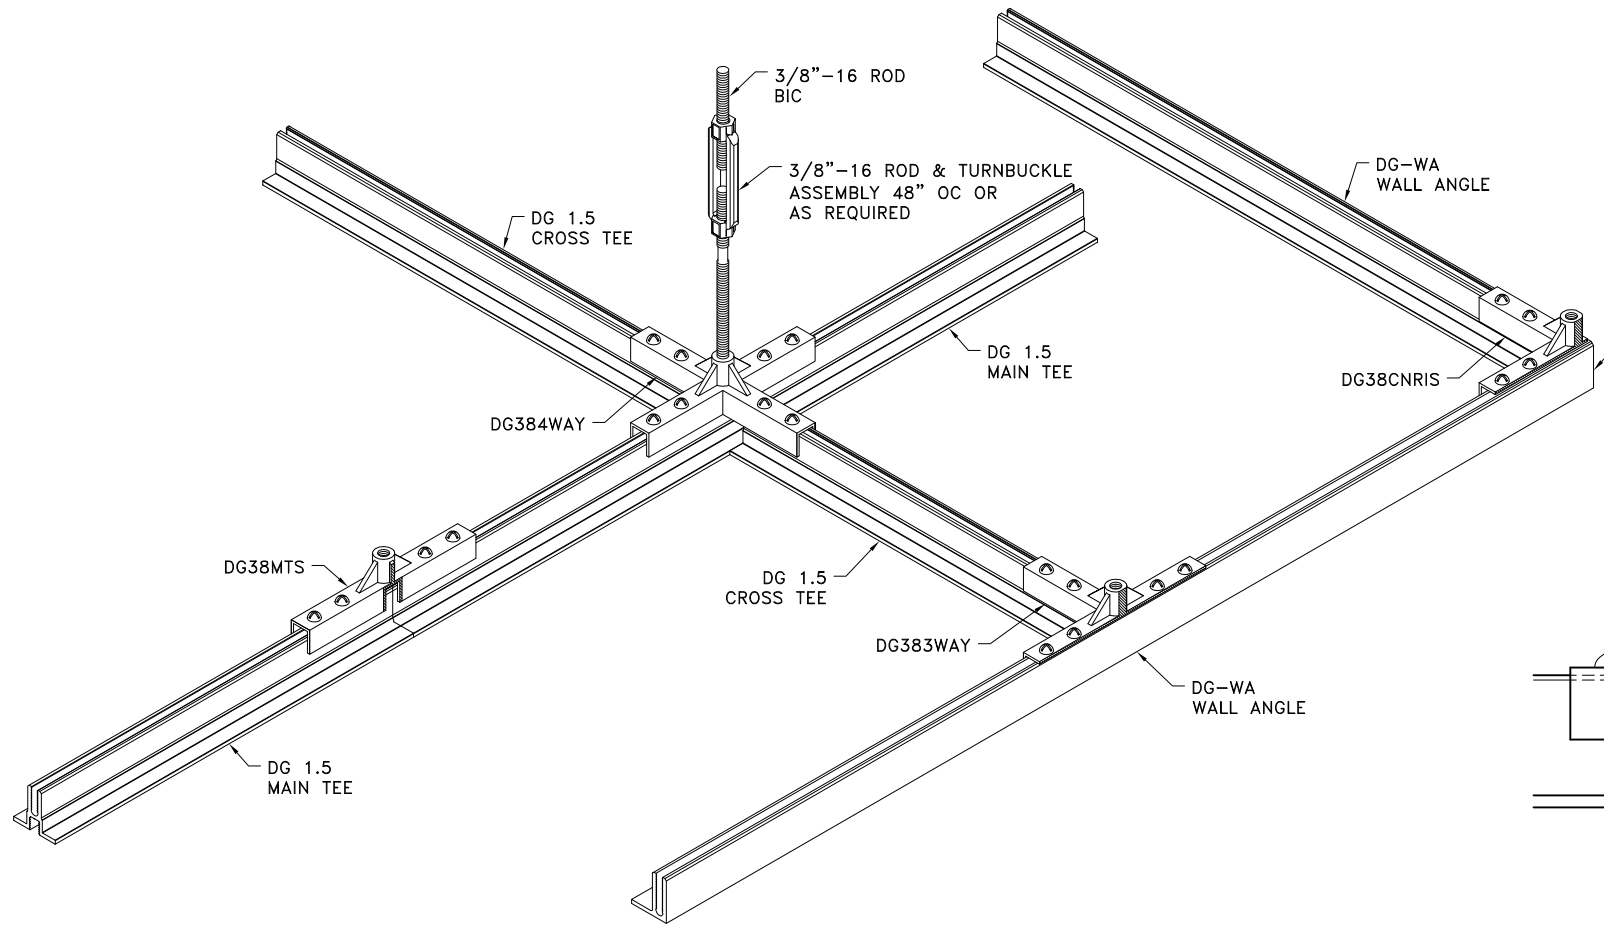

TYPICAL ISOMETRIC ASSEMBLY

GASKET NOT SHOWN
NOT TO SCALE

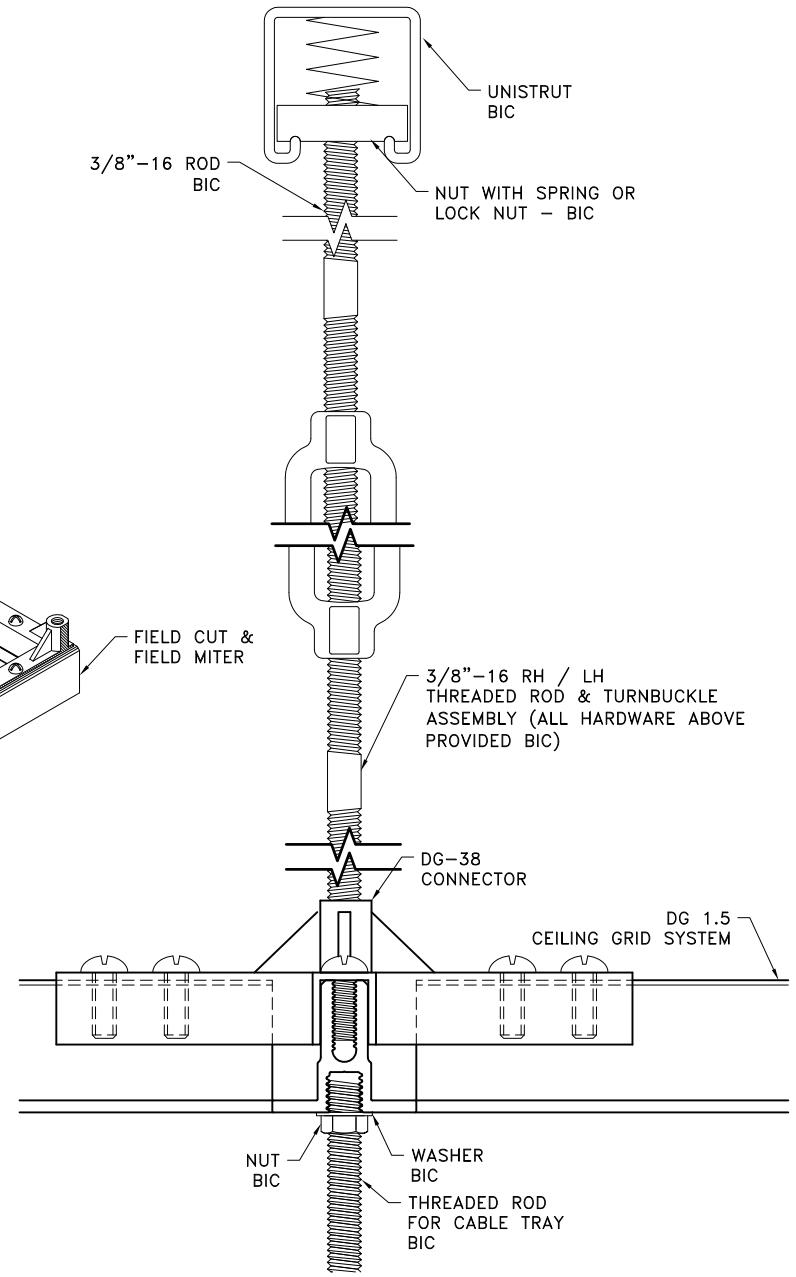

TYPICAL HANGER DETAIL FOR CABLE TRAY

SCALE: 1:1

THE DESIGN AND CONCEPTS REPRESENTED BY THIS PRINT AND ACCOMPANYING DOCUMENTS ARE THE SOLE PROPERTY OF GORDON, INC. AND MAY NOT BE USED, COPIED, OR REPRODUCED WITHOUT PRIOR WRITTEN CONSENT OF SAID OFFICE.

REV	REV DATE	DWN	CKD	CKD DATE	REVISION DESCRIPTION
E	05/14/12	JEL			1" WAS 7/8" FOR FIXTURE PANEL SIZING DETAIL

GORDON
DATA CENTER PRODUCTS DIVISION
5023 HAZEL JONES ROAD, BOSSIER CITY, LA 71111
800.747.8954
800.877.8746 FAX
SALES@GORDONDATACENTERS.COM
GORDONDATACENTERS.COM
AN EMPLOYEE OWNED COMPANY

SALES CODE	SHEET TITLE				P#		RUNS:	QUANTITY:	
SALES DIE #	DG 1.5/FIXED PERIMETER STANDARD DETAILS				SHEET	SALES ORDER	PATH & DRAWING NUMBER H:\DWG\LAYOUTS\DATA CENTERS\STANDARD		
ARCHITECT	JOB NAME				1 OF 1	–	DG 1.5_DGWA_STD DETAIL		
	CUSTOMER	COMP DATE	DRAWN BY	APRVD BY	REL DATE	DRAWING SCALE	PLOTTED SCALE	SOFTWARE USED	REVISION
		11/22/11	JEL	MLD	11/22/11	AS NOTED	1:1	AutoCAD	E